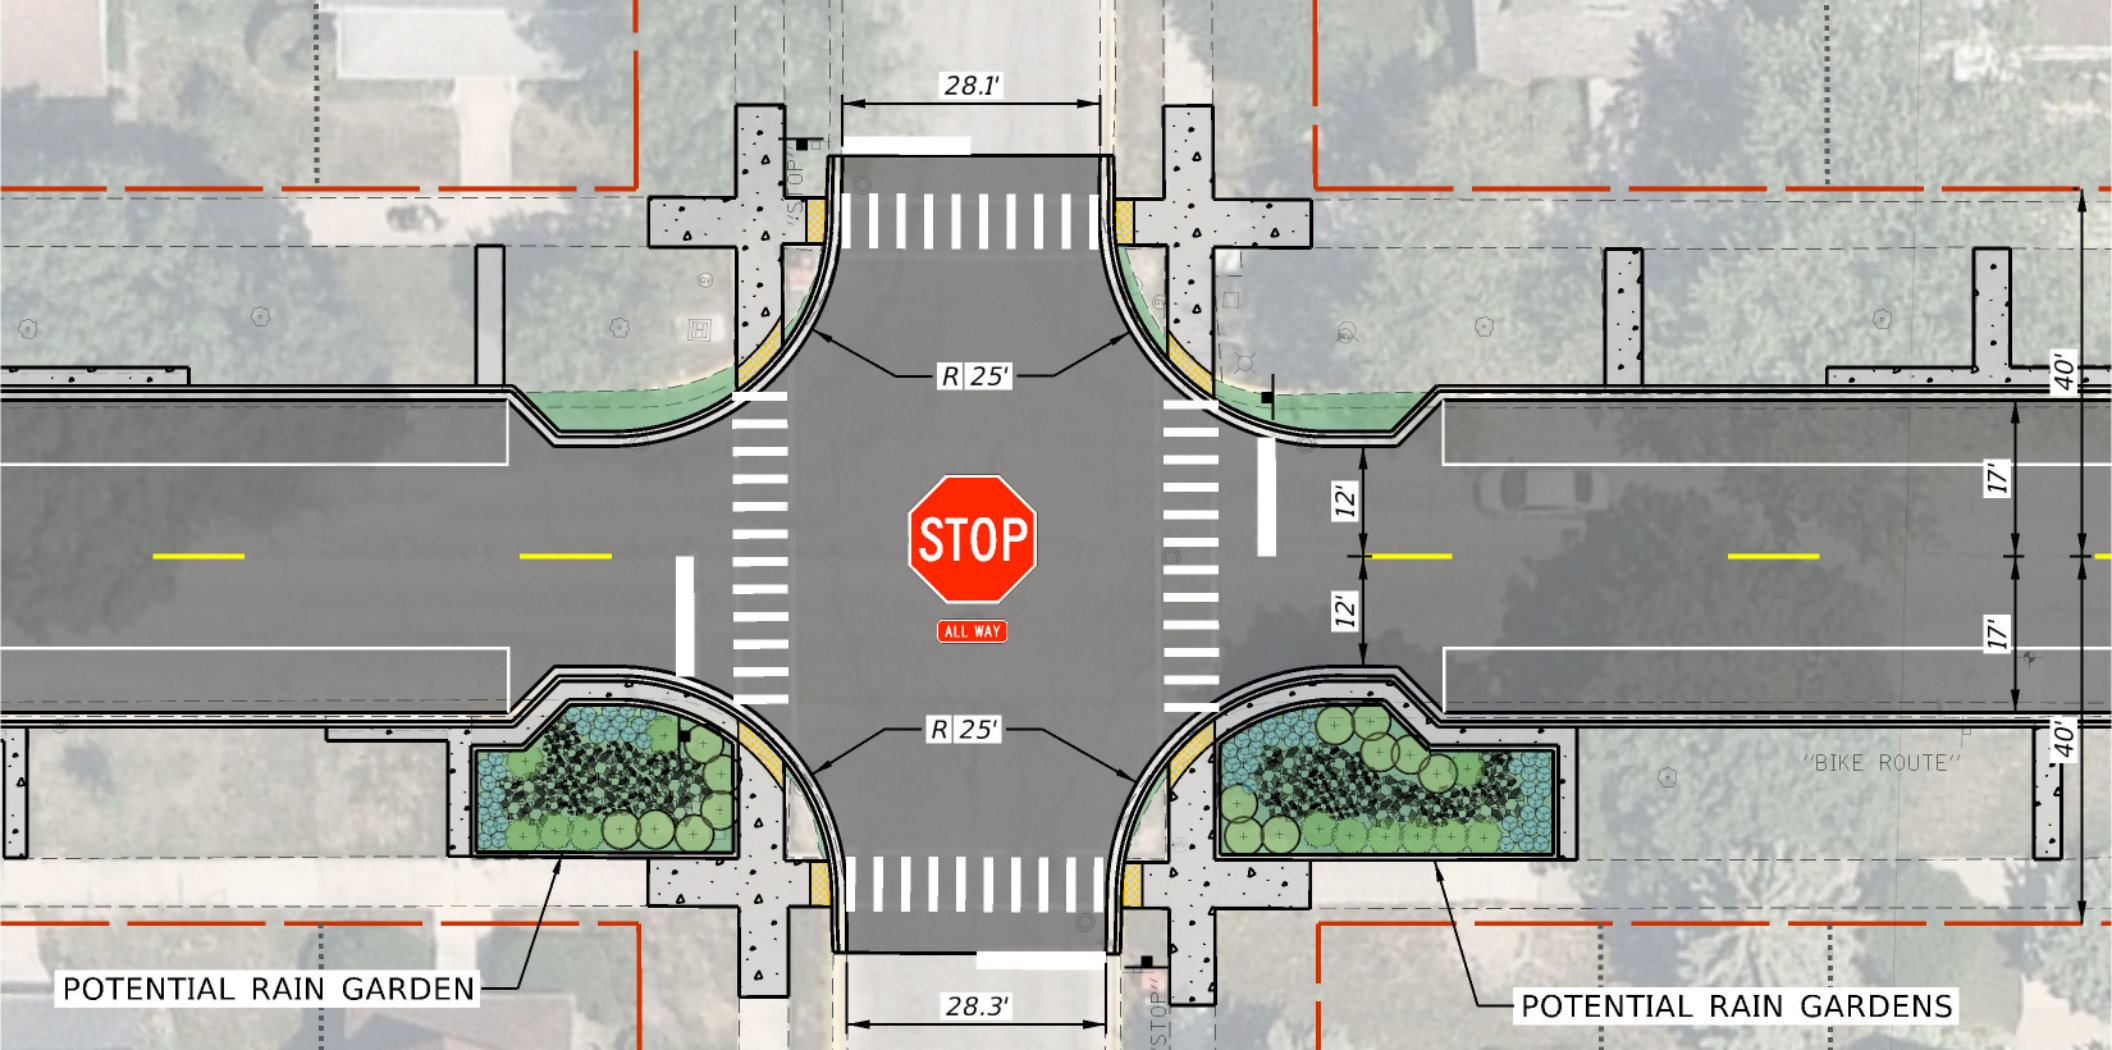
28.1'
R 25'
STOP
ALL WAY
12'
12'
17'
17'
40'
40'
R 25'
"BIKE ROUTE"
28.3'
POTENTIAL RAIN GARDEN
POTENTIAL RAIN GARDENS